

REVISION	DRWG STAGE	REV. BY:	DATE
PRICING	DRAWING	A.W.B.	16 MAR.. 2018
1	REVISED	A.W.B.	11 FEB.. 2020
2	REVISED	A.W.B.	20 FEB.. 2020
3	REVISED	A.W.B.	4 MAR.. 2020
4	REVISED	A.W.B.	24 JULY.. 2020
5	REVISED	A.W.B.	5 AUG. 2020
6	BASEMENT	D.G.E.	1 SEP. 2020
7	SHELL	D.G.E.	23 NOV. 2020
8	M&E	D.G.E.	23 NOV. 2020


NOTES:

CHARLESTON HOMES

HOME FOR: **OPPORTUNITY**	
DESIGNED BY: ALVIN W. BROWN	SCALE: 1/8" = 1' - 0"
MODEL: **"CUSTOM"**	AREA: 3074 SQ.FT.

AM-029 -00- 000- 11

MAIN FLOOR

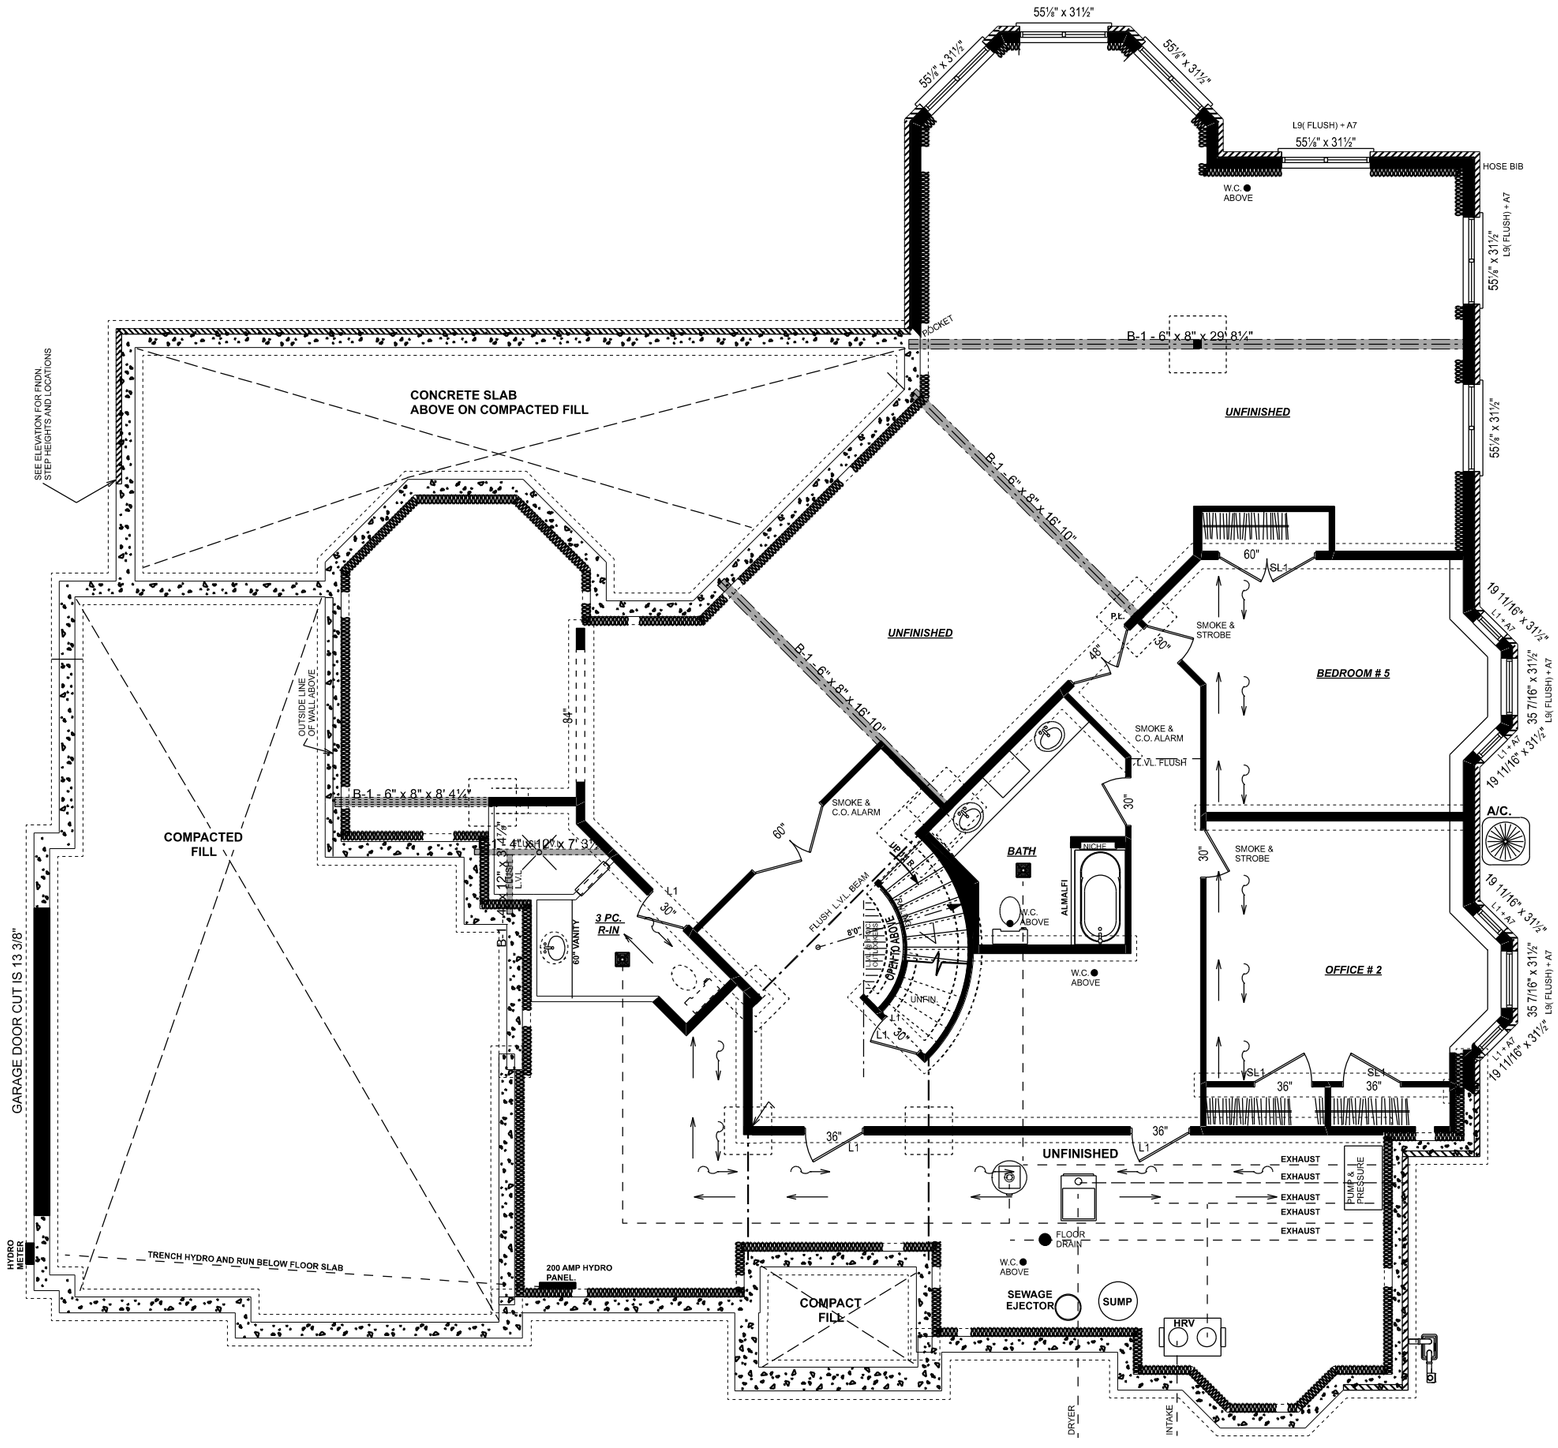

REVISION	DRWG STAGE	REV. BY:	DATE
PRICING	DRAWING	A.W.B.	16 MAR.. 2018
1	REVISED	A.W.B.	11 FEB.. 2020
2	REVISED	A.W.B.	20 FEB.. 2020
3	REVISED	A.W.B.	4 MAR.. 2020
4	REVISED	A.W.B.	24 JULY.. 2020
5	REVISED	A.W.B.	5 AUG. 2020
6	BASEMENT	D.G.E.	1 SEP. 2020
7	SHELL	D.G.E.	23 NOV. 2020
8	M&E	D.G.E.	23 NOV. 2020

NOTES:

CHARLESTON HOMES

HOME FOR: **OPPORTUNITY**	
DESIGNED BY: ALVIN W. BROWN	SCALE: 1/8" = 1'- 0"
MODEL: **"CUSTOM"**	AREA:

AM- 029- 00- 000- 10

BASEMENT